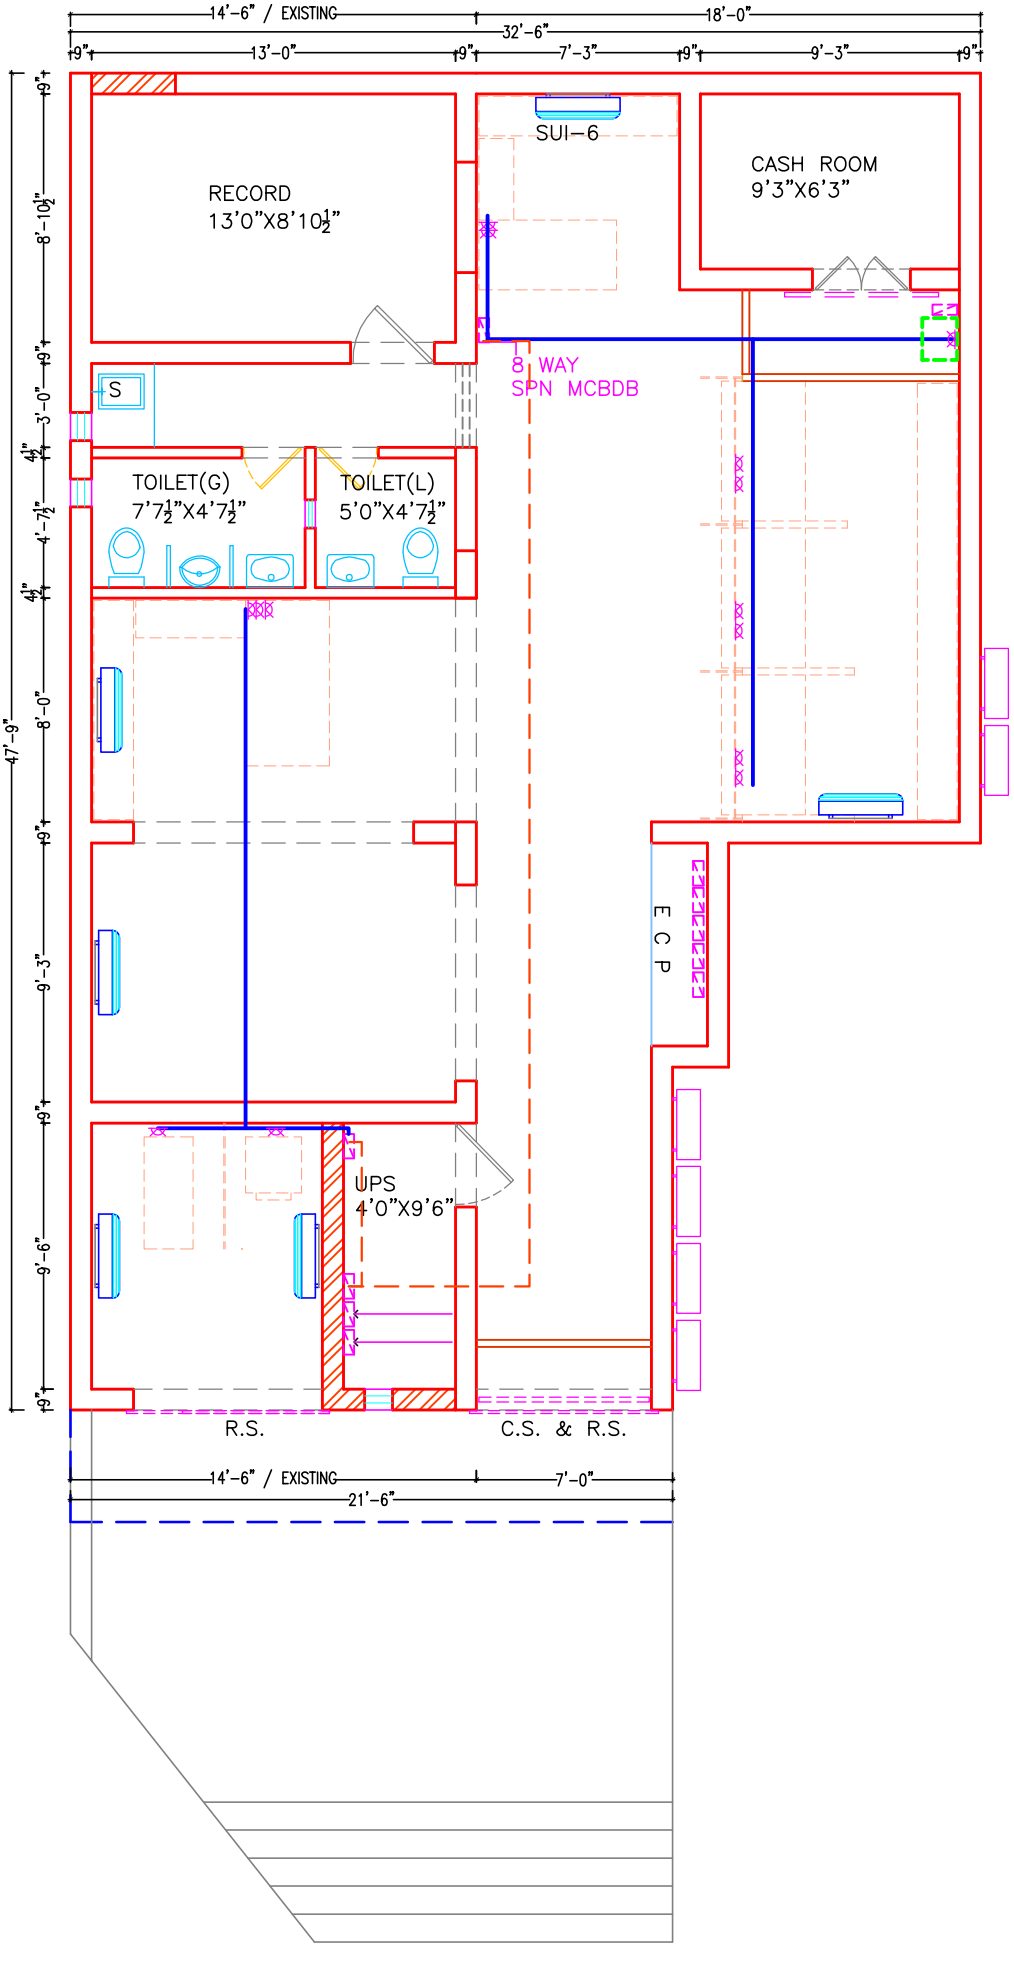

PROPOSED INTERIORS FOR STATE BANK OF INDIA, B.O. AT GAURA, DISTT. SOLAN (HP).

ELECTRICAL DB'S & UPS ROUTE

LEGEND

UPS LINE / ROUTE – 3 X 2.5 SQ.MM. PVC INSULATED COPPER CONDUCTOR ARMOURED CABLE

3 NO. 5 AMP 3 PIN MODULAR SOCKET CONTROLLED BY 1 NO. 5 AMP MODULAR SWITCH WITH INDICATOR , CONNECTION END TERMINATIONS WITH SUITABLE SIZE OF GLANDS ETC. COMPLETE AS REQD. (ON UPS POWER).

NOTE – LED POINT AS PER BM ADVICE

2 NO. 15 AMP 5 PIN MODULAR SOCKET CONTROLLED BY 1 NO. 15 AMP MODULAR SWITCH WITH INDICATOR , CONNECTION END TERMINATIONS WITH SUITABLE SIZE OF GLANDS ETC. COMPLETE AS REQD. (ON UPS POWER).

3X6 SQ.MM. COPPER CONDUCTOR (UPS DB'S)

REV.	DESCRIPTION	DATE
TITLE	LAYOUT PLAN – ELECTRICAL DB'S & UPS ROUTE	
SCALE	NTS	
DATE	22/01/2025	
JOB NO.	SBI–G/01	
DRG. NO.	WD–05	

CREATIVE CONCEPTS
ARCHITECTS,PLANNERS,INT.DESIGNERS
BOOTH NO. – 32, SECTOR – 25
PANCHKULA– 134116.
PH. 09815788192 (M)