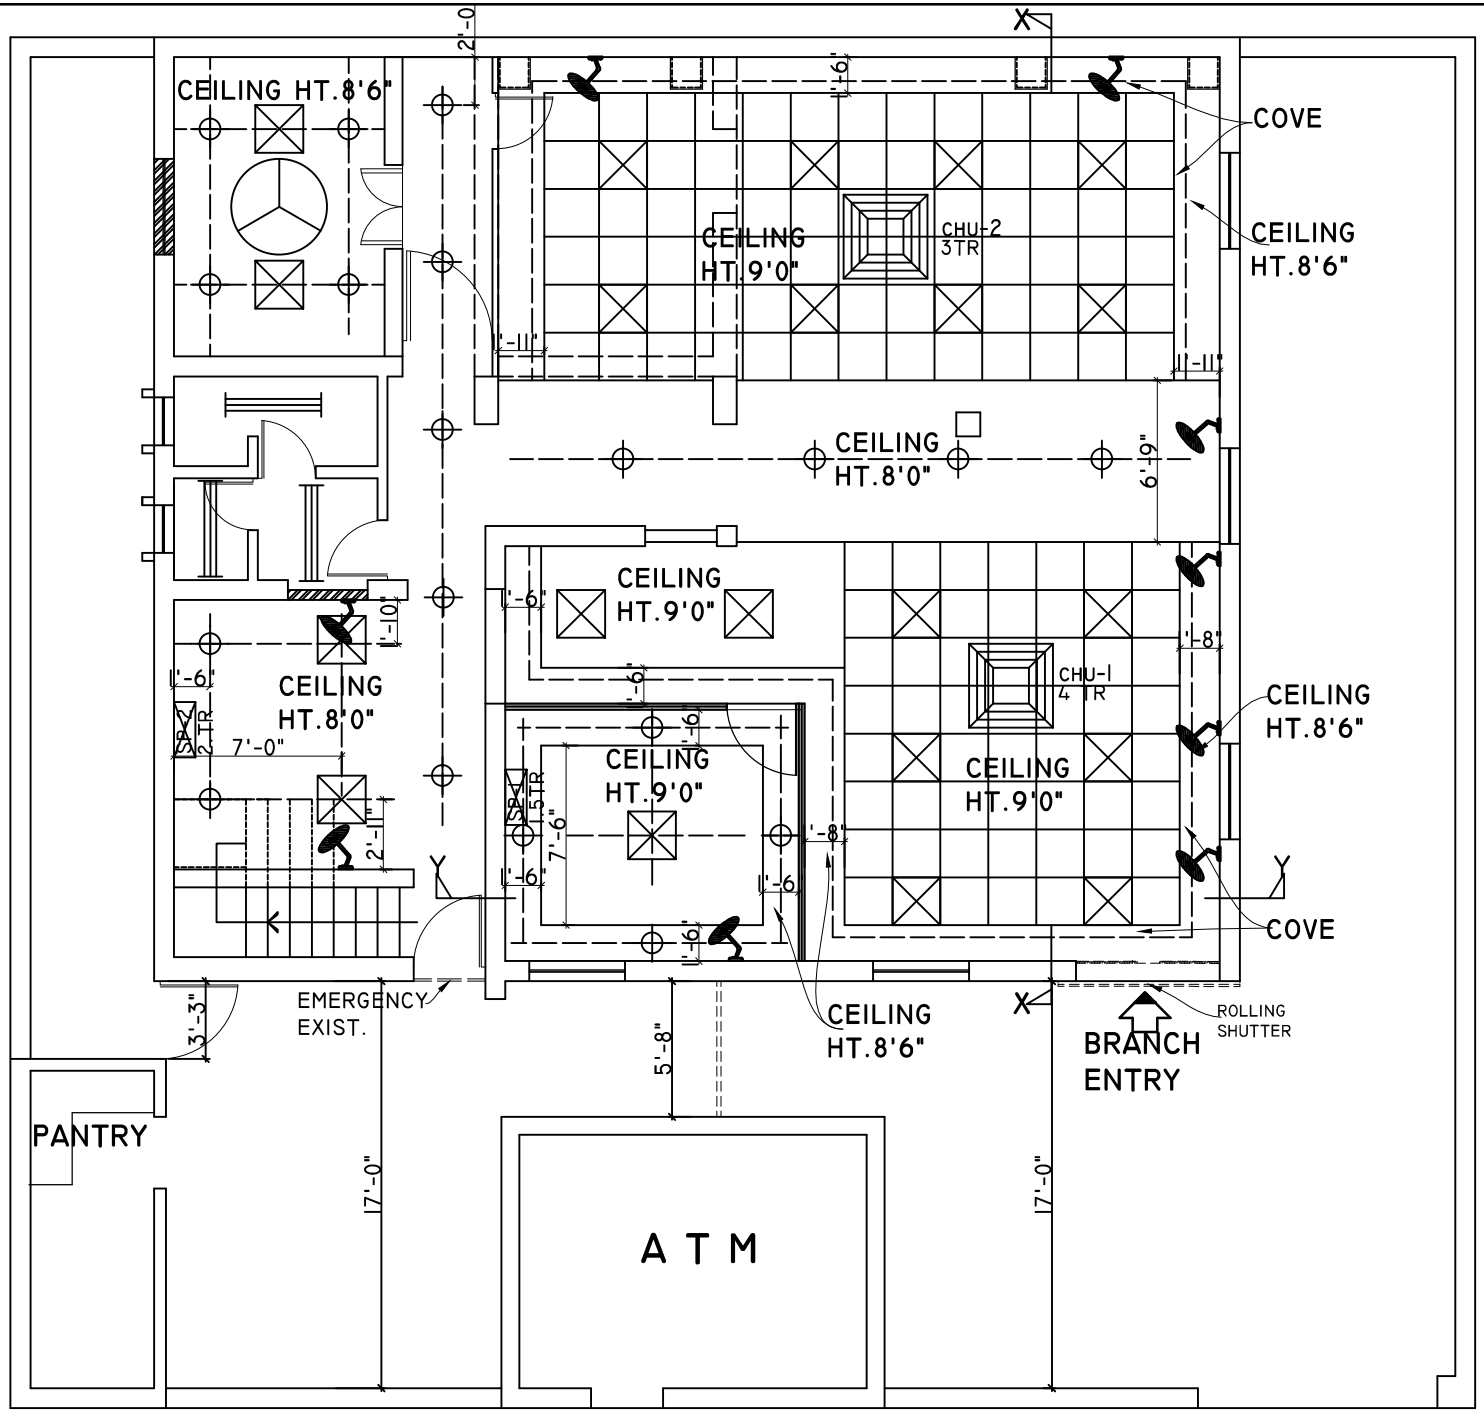

LEGEND

	15W LED LIGHT
	36W LED LIGHT 2'x2'
	BRAKET FAN
	SWITCH BOARD
	CEILING FAN
	1X40 TUBE LIGHT
	CASSETE
	SPLIT AC
	16A SOCKET FOR AC

CEILING PLAN

PROPOSED LAYOUT PLAN OF SBI BRANCH
AT SULTANI PURI, DELHI.

GROUND FLOOR

SCALE:

DATE:

DRG. NO. 03

ARCHITECT
VIPIN GUPTA AND ASSOCITES
B-6,BHANOT APARTMENTS
5-LOCAL SHOPPING CENTRE
MADANGIR,NEW DELHI 110062
TEL:29052818,