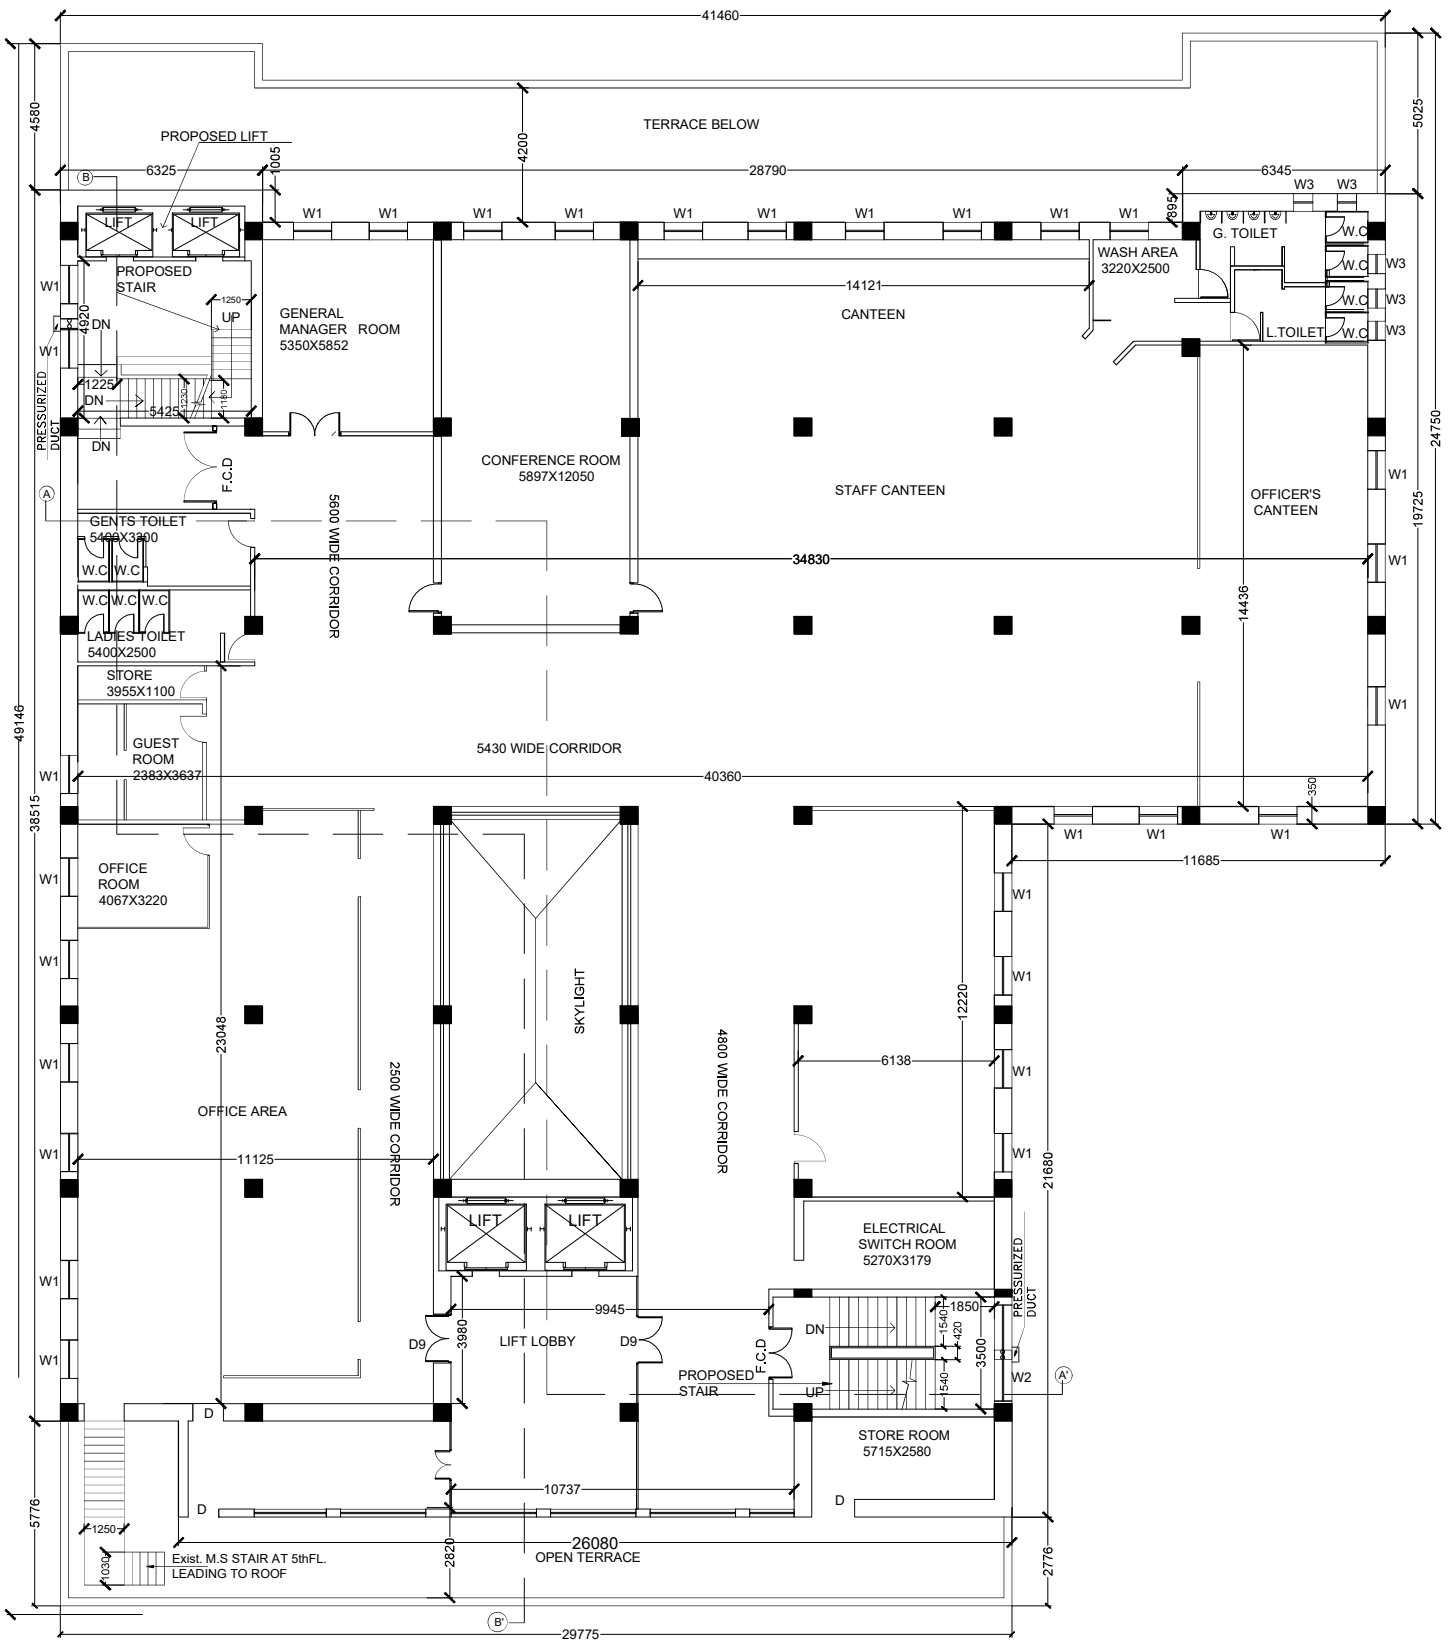

PAPER SIZE		NAME	DATE	SCALE	REV
A1 SIZE	TRD DRN CHD APPD	S.H A.Dhar.	8.01.21 8.01.21	NOT TO SCALE	R0

CLIENT

STATE BANK OF INDIA.

NOTES

- ALL DIMENSIONS ARE IN MM

DRAWING NO.

DA/SBI/SRI/TD/AR-7

TITLE: FIFTH FLOOR PLAN

SRIBRIDDHI BHAVAN

ARCHITECT

DHAR & ASSOCIATES (P) LTD.
7, RED CROSS PLACE, KOLKATA