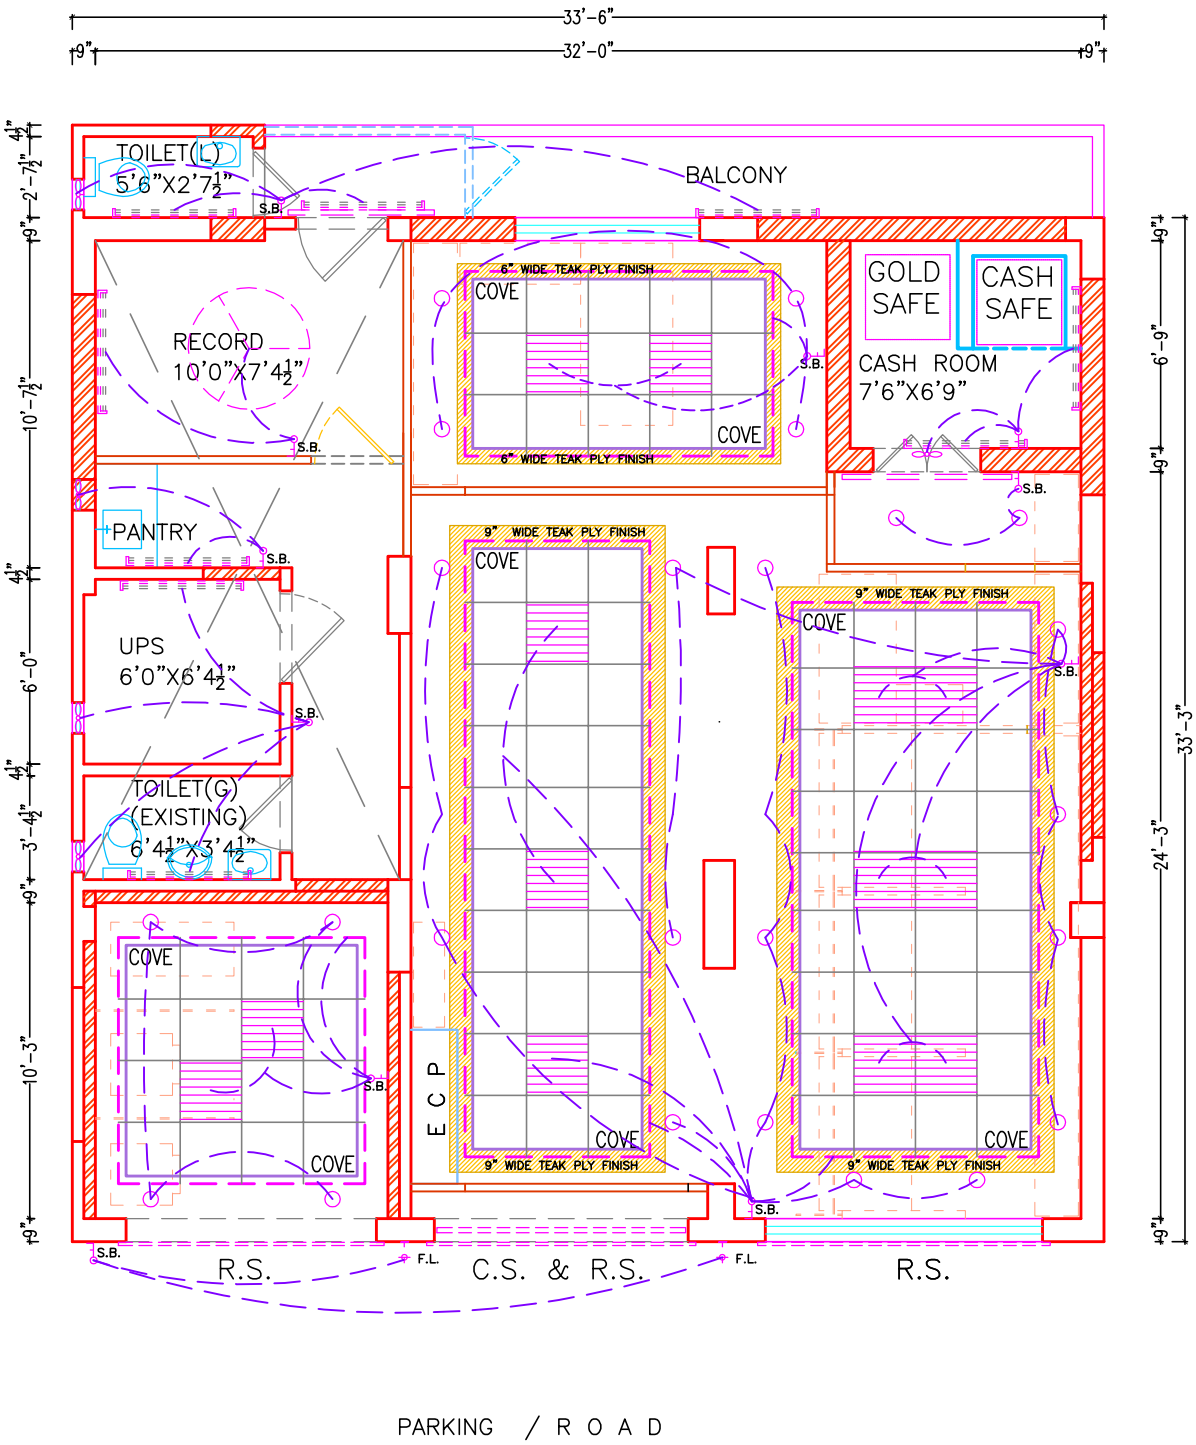

LAYOUT PLAN - G.F.

PROPOSED INTERIORS FOR
STATE BANK OF INDIA, AT B.O.
JABLI, DISTT. SOLAN (HP).

LEGEND

S.NO.	DESCRIPTION	SYMBOL	HEIGHT
01.	FAN POINT WITH HOOK	F.P.	CEILING – IN SLAB
02.	LIGHT POINT	L.P.	CEILING – SLAB SURFACE MOUNTED
03.	BRACKET LIGHT	B.L.	+7'6"
04.	SWITCH BOARD WITH 5amp. SOCKET	S.B.	+ 5'0"
05.	5amp. SOCKET	5.amp.	WALL–: + 5'0" FOR EX. + 7'6"
06.	5amp. SOCKET WITH SWITCH	5.amp.	WALL– : + 5'0"
07.	15amp. SOCKET WITH SWITCH /RAW P.P.		WALL– : + 5'0"
08.	EXHAUST FAN		+7'0" OR AS/SITE
09.			
10.	ELECTRICAL CONTROL PANEL	E.C.P.	AE PER LAYOUT PLAN

NOTE–

01. BOTTOM LVL. OF DB IS +5'0".
02 BOTTOM LVL. OF SWITCH BOARDS OF G.LIGHTING IS +4'6".
03 WALL FAN POINT AT +6'0" & COLOUR IS WHITE.

NOTE–

1. NO CEILING/ FALSE CEILING SHALL BE PROVIDED IN TOILETS, PANTRY, SAFE ROOM, UPS ROOM, RECORD ROOM, CURRENCY CHEST & STATIONERY ROOM SHOULD BE AS PER DRG.
2. CEILING/ FALSE CEILING SHALL BE PROVIDED IN BANKING HALL OR PUBLIC AREA ONLY.
3. MINERAL FIBRE CEILING– SHOULD BE PROVIDED WHERE EVER SPECIFIED.
4. ========
PARTITION / FURNITURE LAYOUT BELOW
5. CLEAR HEIGHT AS PER SITE FROM FINISH FLOOR TO BOTTOM OF SLAB
7. ROUND LIGHT–15W/5W
8. SQUARE LIGHT– 600MM X 600MM
9. AIRCONDITIONED (C.U.)
10. GRID TILE – ARMSTRONG 600MM X600MM X16 MM PRIMA SAND SUPREME, RH 99.

REV.	DESCRIPTION	DATE
TITLE	LAYOUT PLAN – ELECTRICAL	
SCALE	NTS	
DATE	08/12/2023	
JOB NO.	SBI–JA/01	
DRG. NO.	WD–07	

CREATIVE CONCEPTS
ARCHITECTS,PLANNERS,INT.DESIGNERS
BOOTH NO. – 32, SECTOR – 25
PANCHKULA– 134116.
PH. 09815788192 (M)