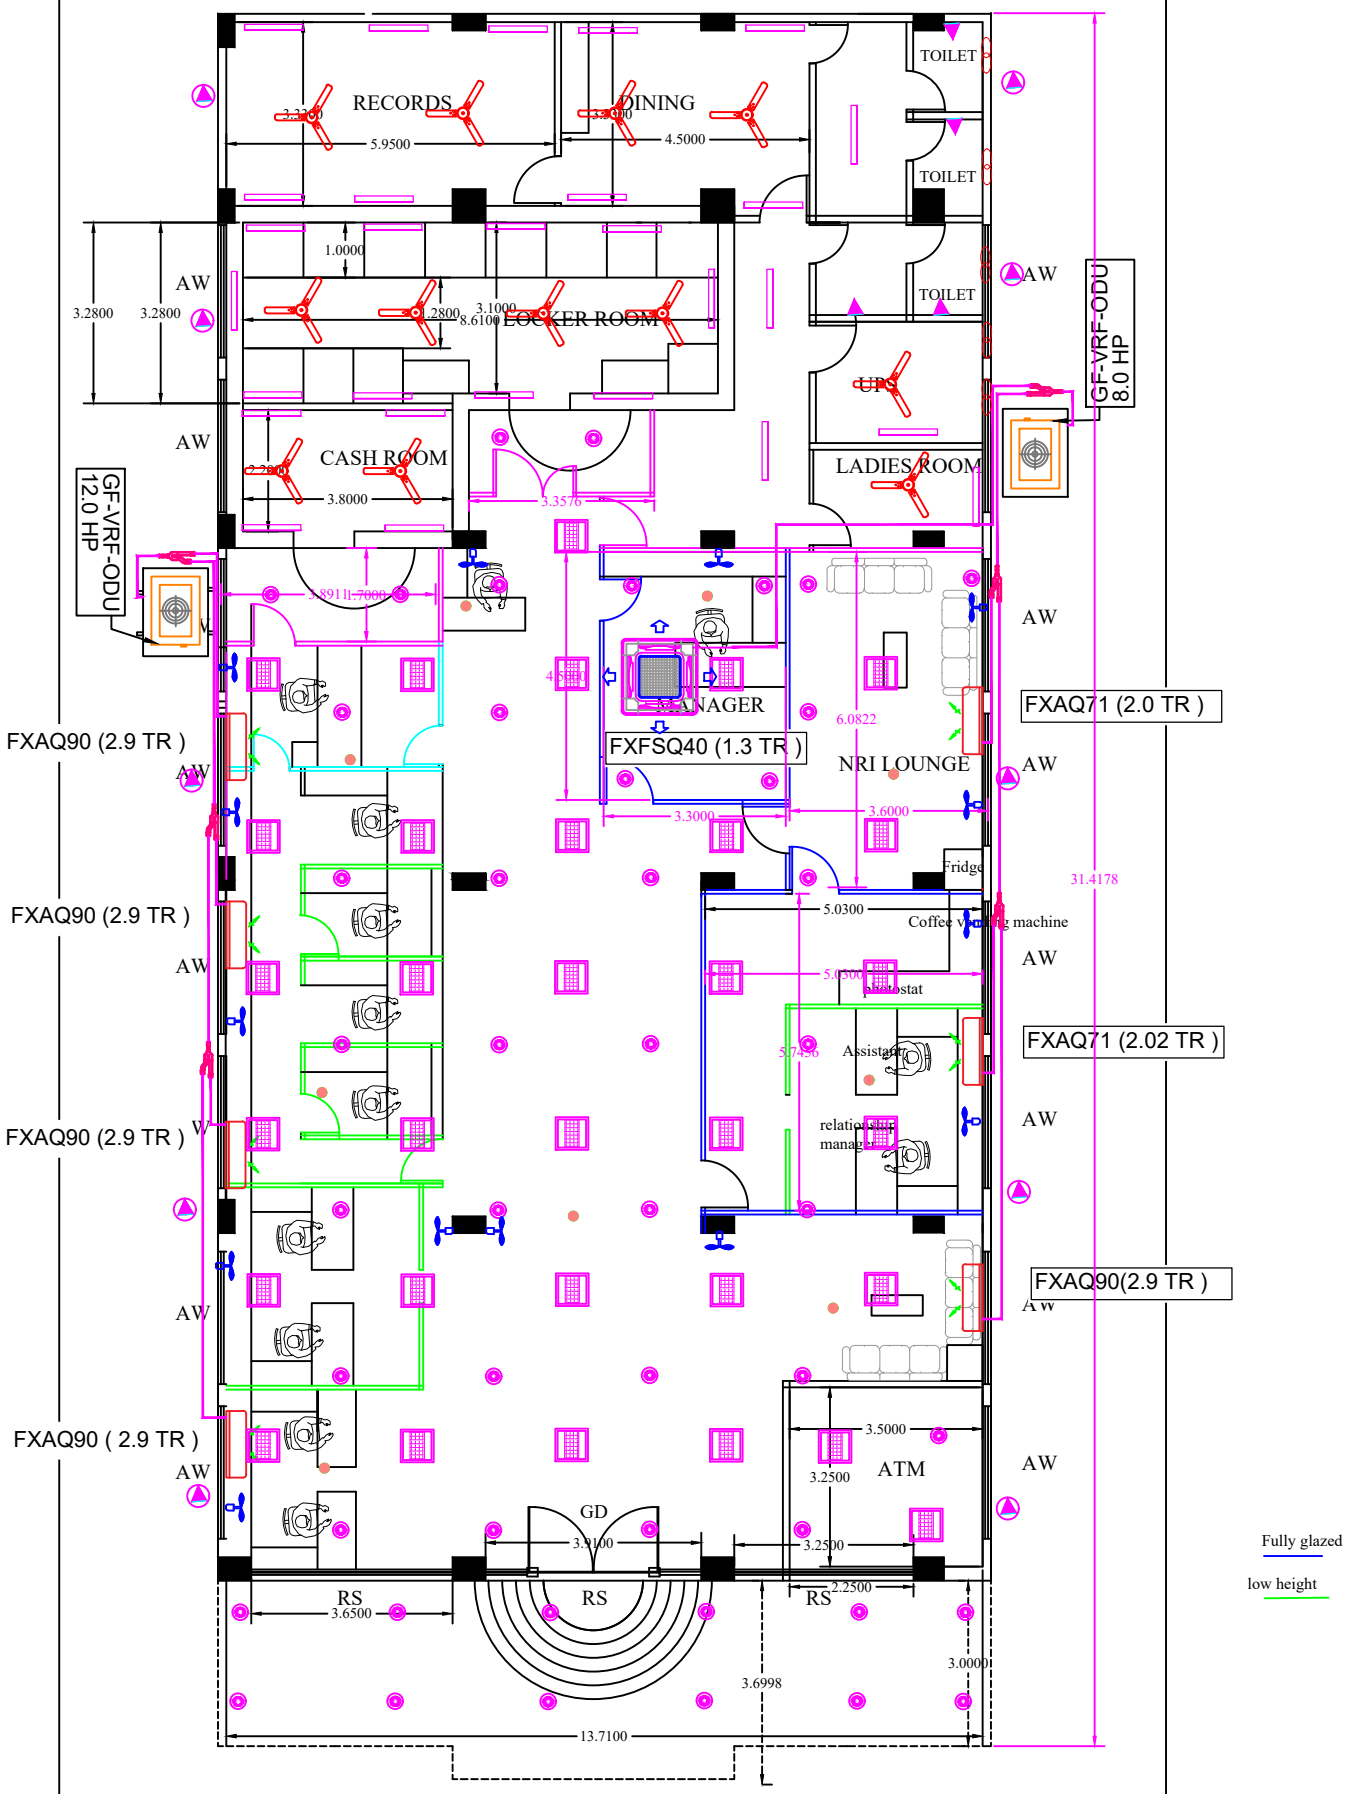

• PROPOSED LAYOUT OF NRI BRANCH

OPTION 3