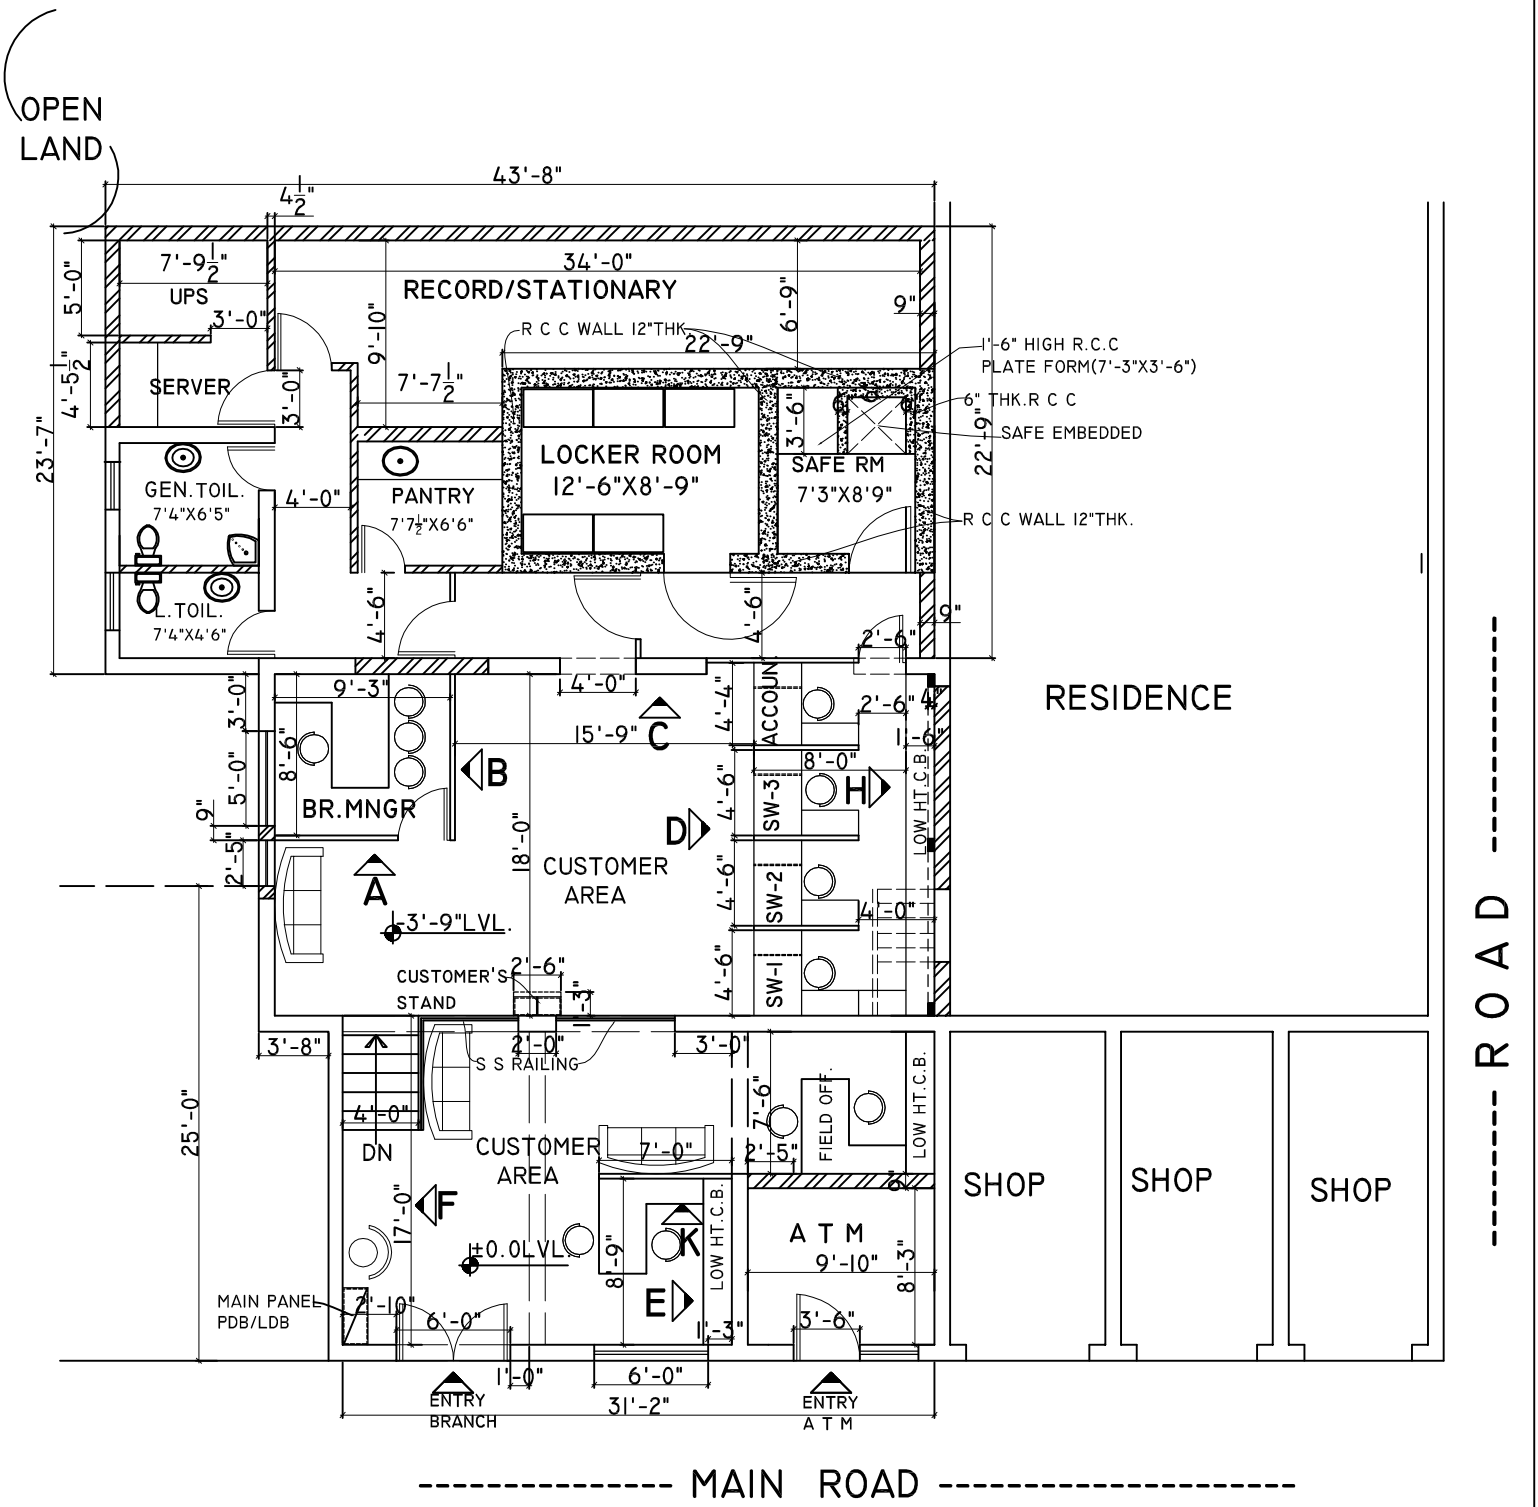

GROUND FLOOR

STATE BANK OF INDIA

LAYOUT PLAN FOR SBI BRANCH AT DAYAL PUR,FARIDABAD HARYANA.	LAYOUT PLAN	SCALE:	ARCHITECTS, VIPIN GUPTA AND ASSOCIATES B-6, BHANOT APARTMENTS 5 LOCAL SHOPPING CENTRE MADANGIR,NEW DELHI.110062 TELE: 011-29052818,
		DATE:	
	INTERIOR WORK	DRG.NO.	