PRODUCED BY AN AUTODESK EDUCATIONAL PRODUCT

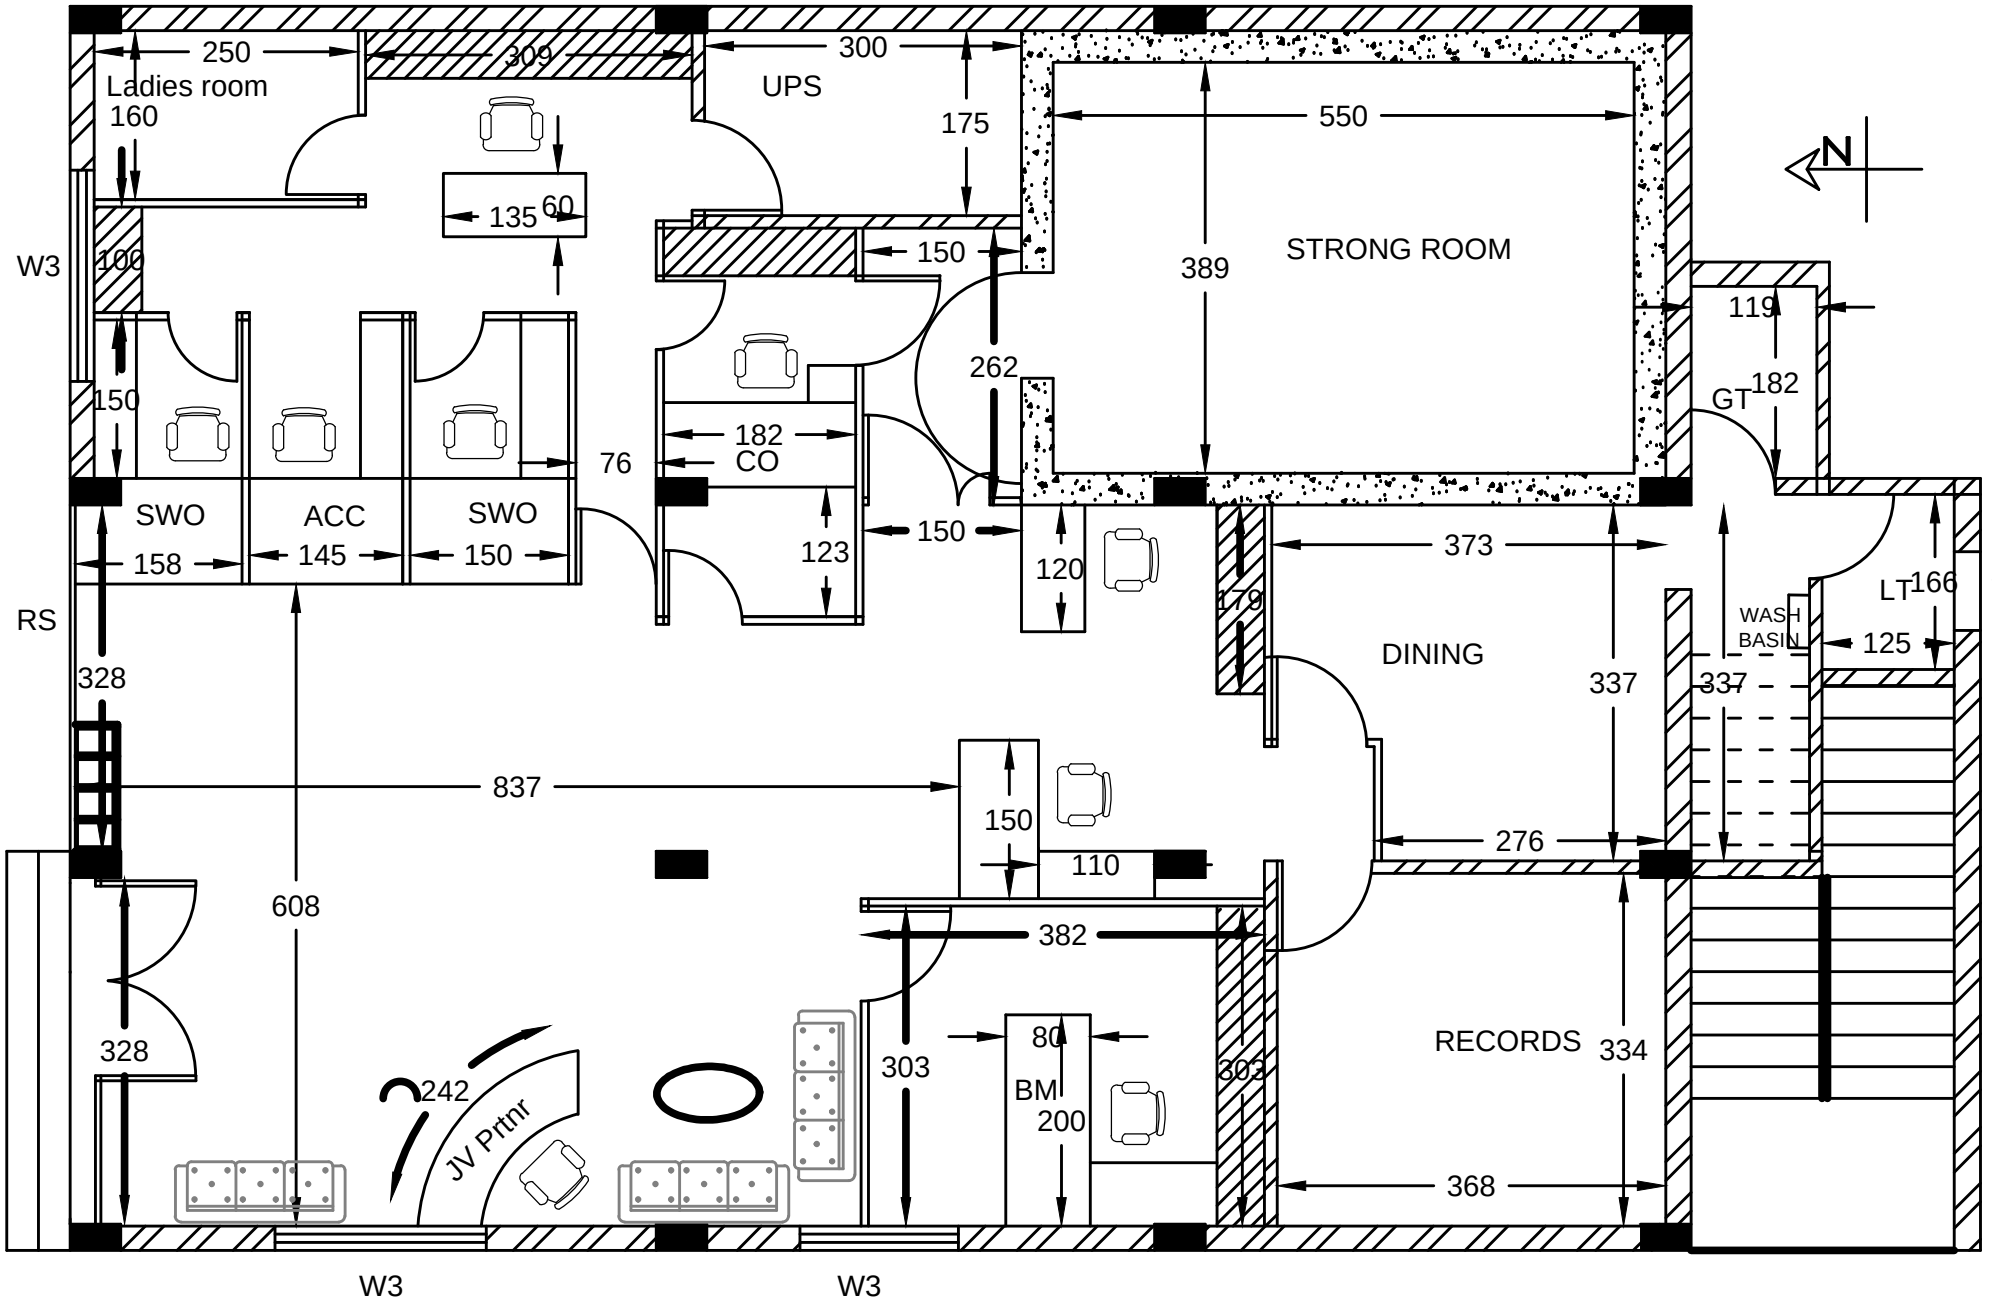

LAYOUT PLAN OF SBI NELLIKKUZHY BRANCH

PRODUCED BY AN AUTODESK EDUCATIONAL PRODUCT