PRODUCED BY AN AUTODESK EDUCATIONAL PRODUCT

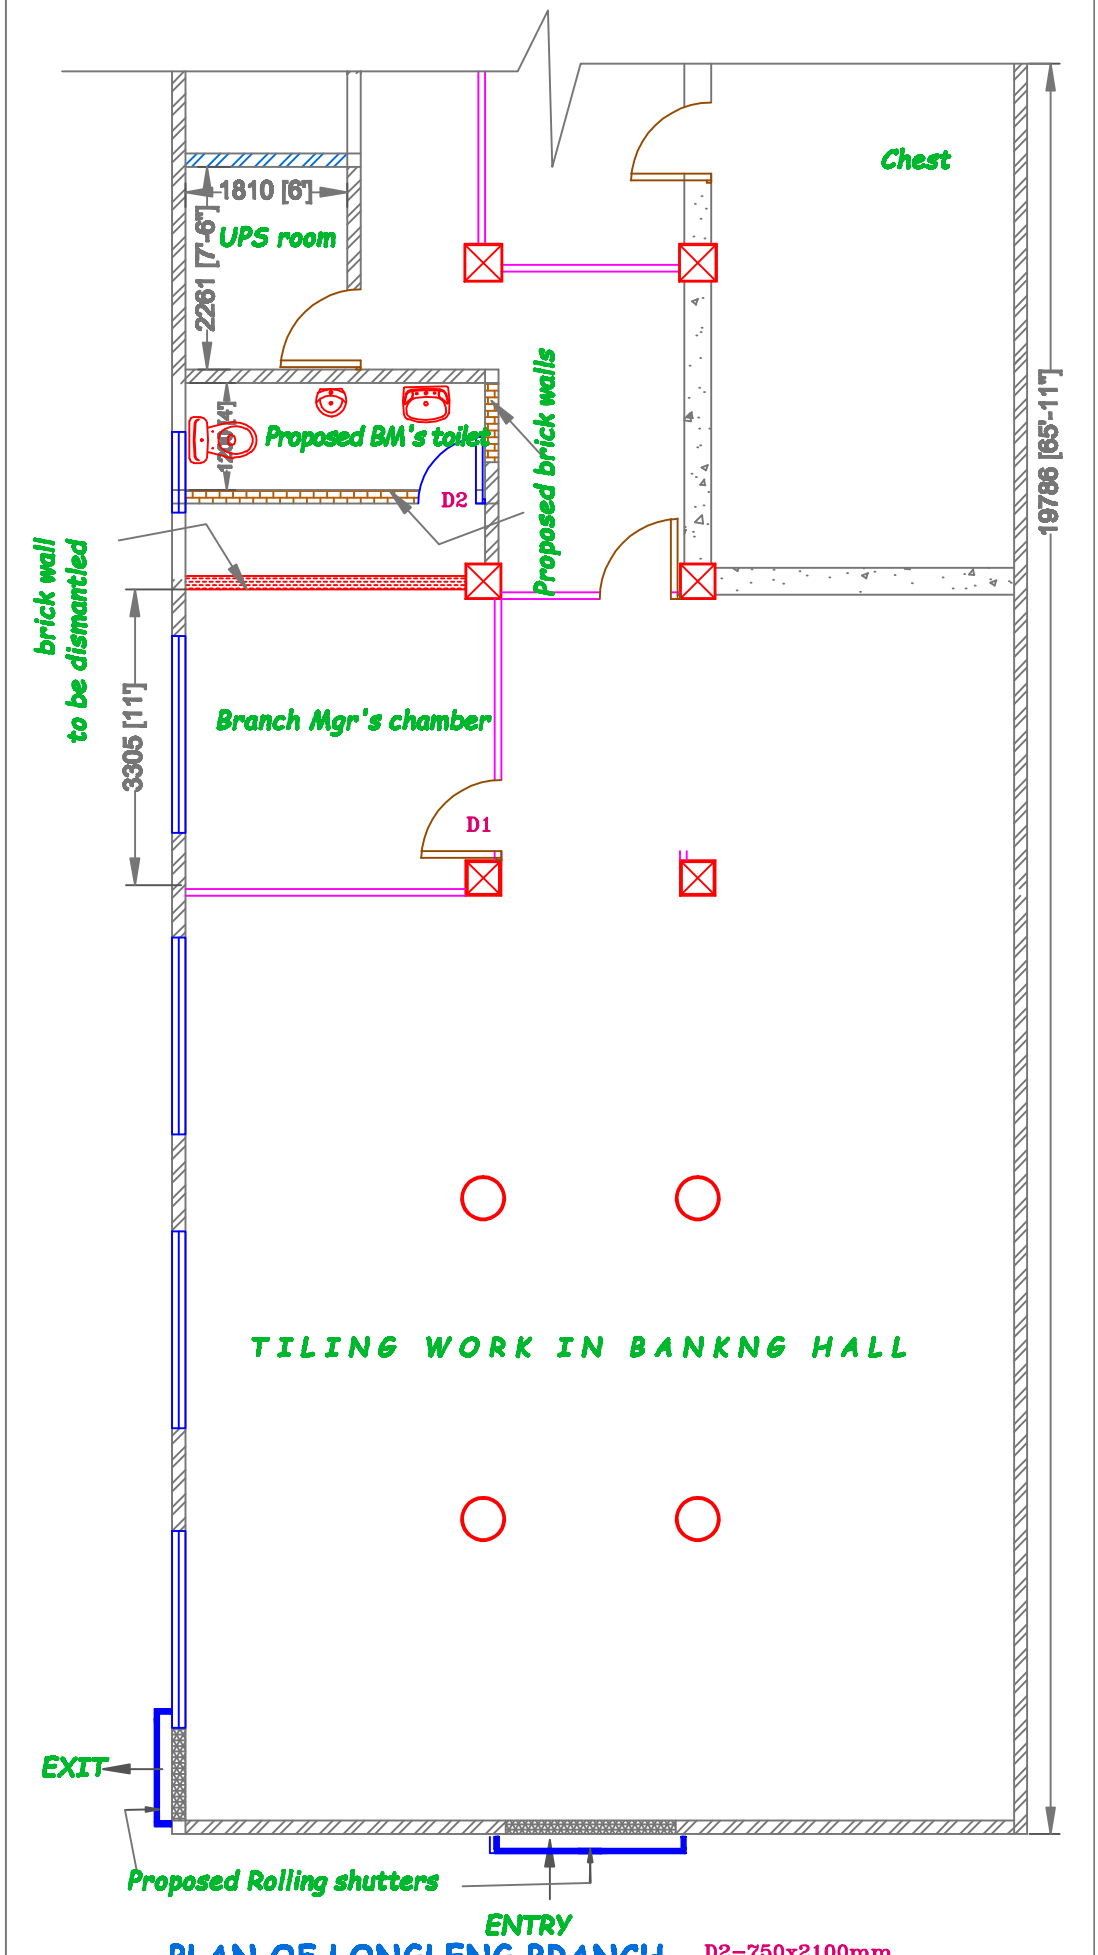

PLAN OF LONGLENG BRANCH

FIRST FLOOR

D2-750x2100mm

PRODUCED BY AN AUTODESK EDUCATIONAL PRODUCT

PRODUCED BY AN AUTODESK EDUCATIONAL PRODUCT

PRODUCED BY AN AUTODESK EDUCATIONAL PRODUCT