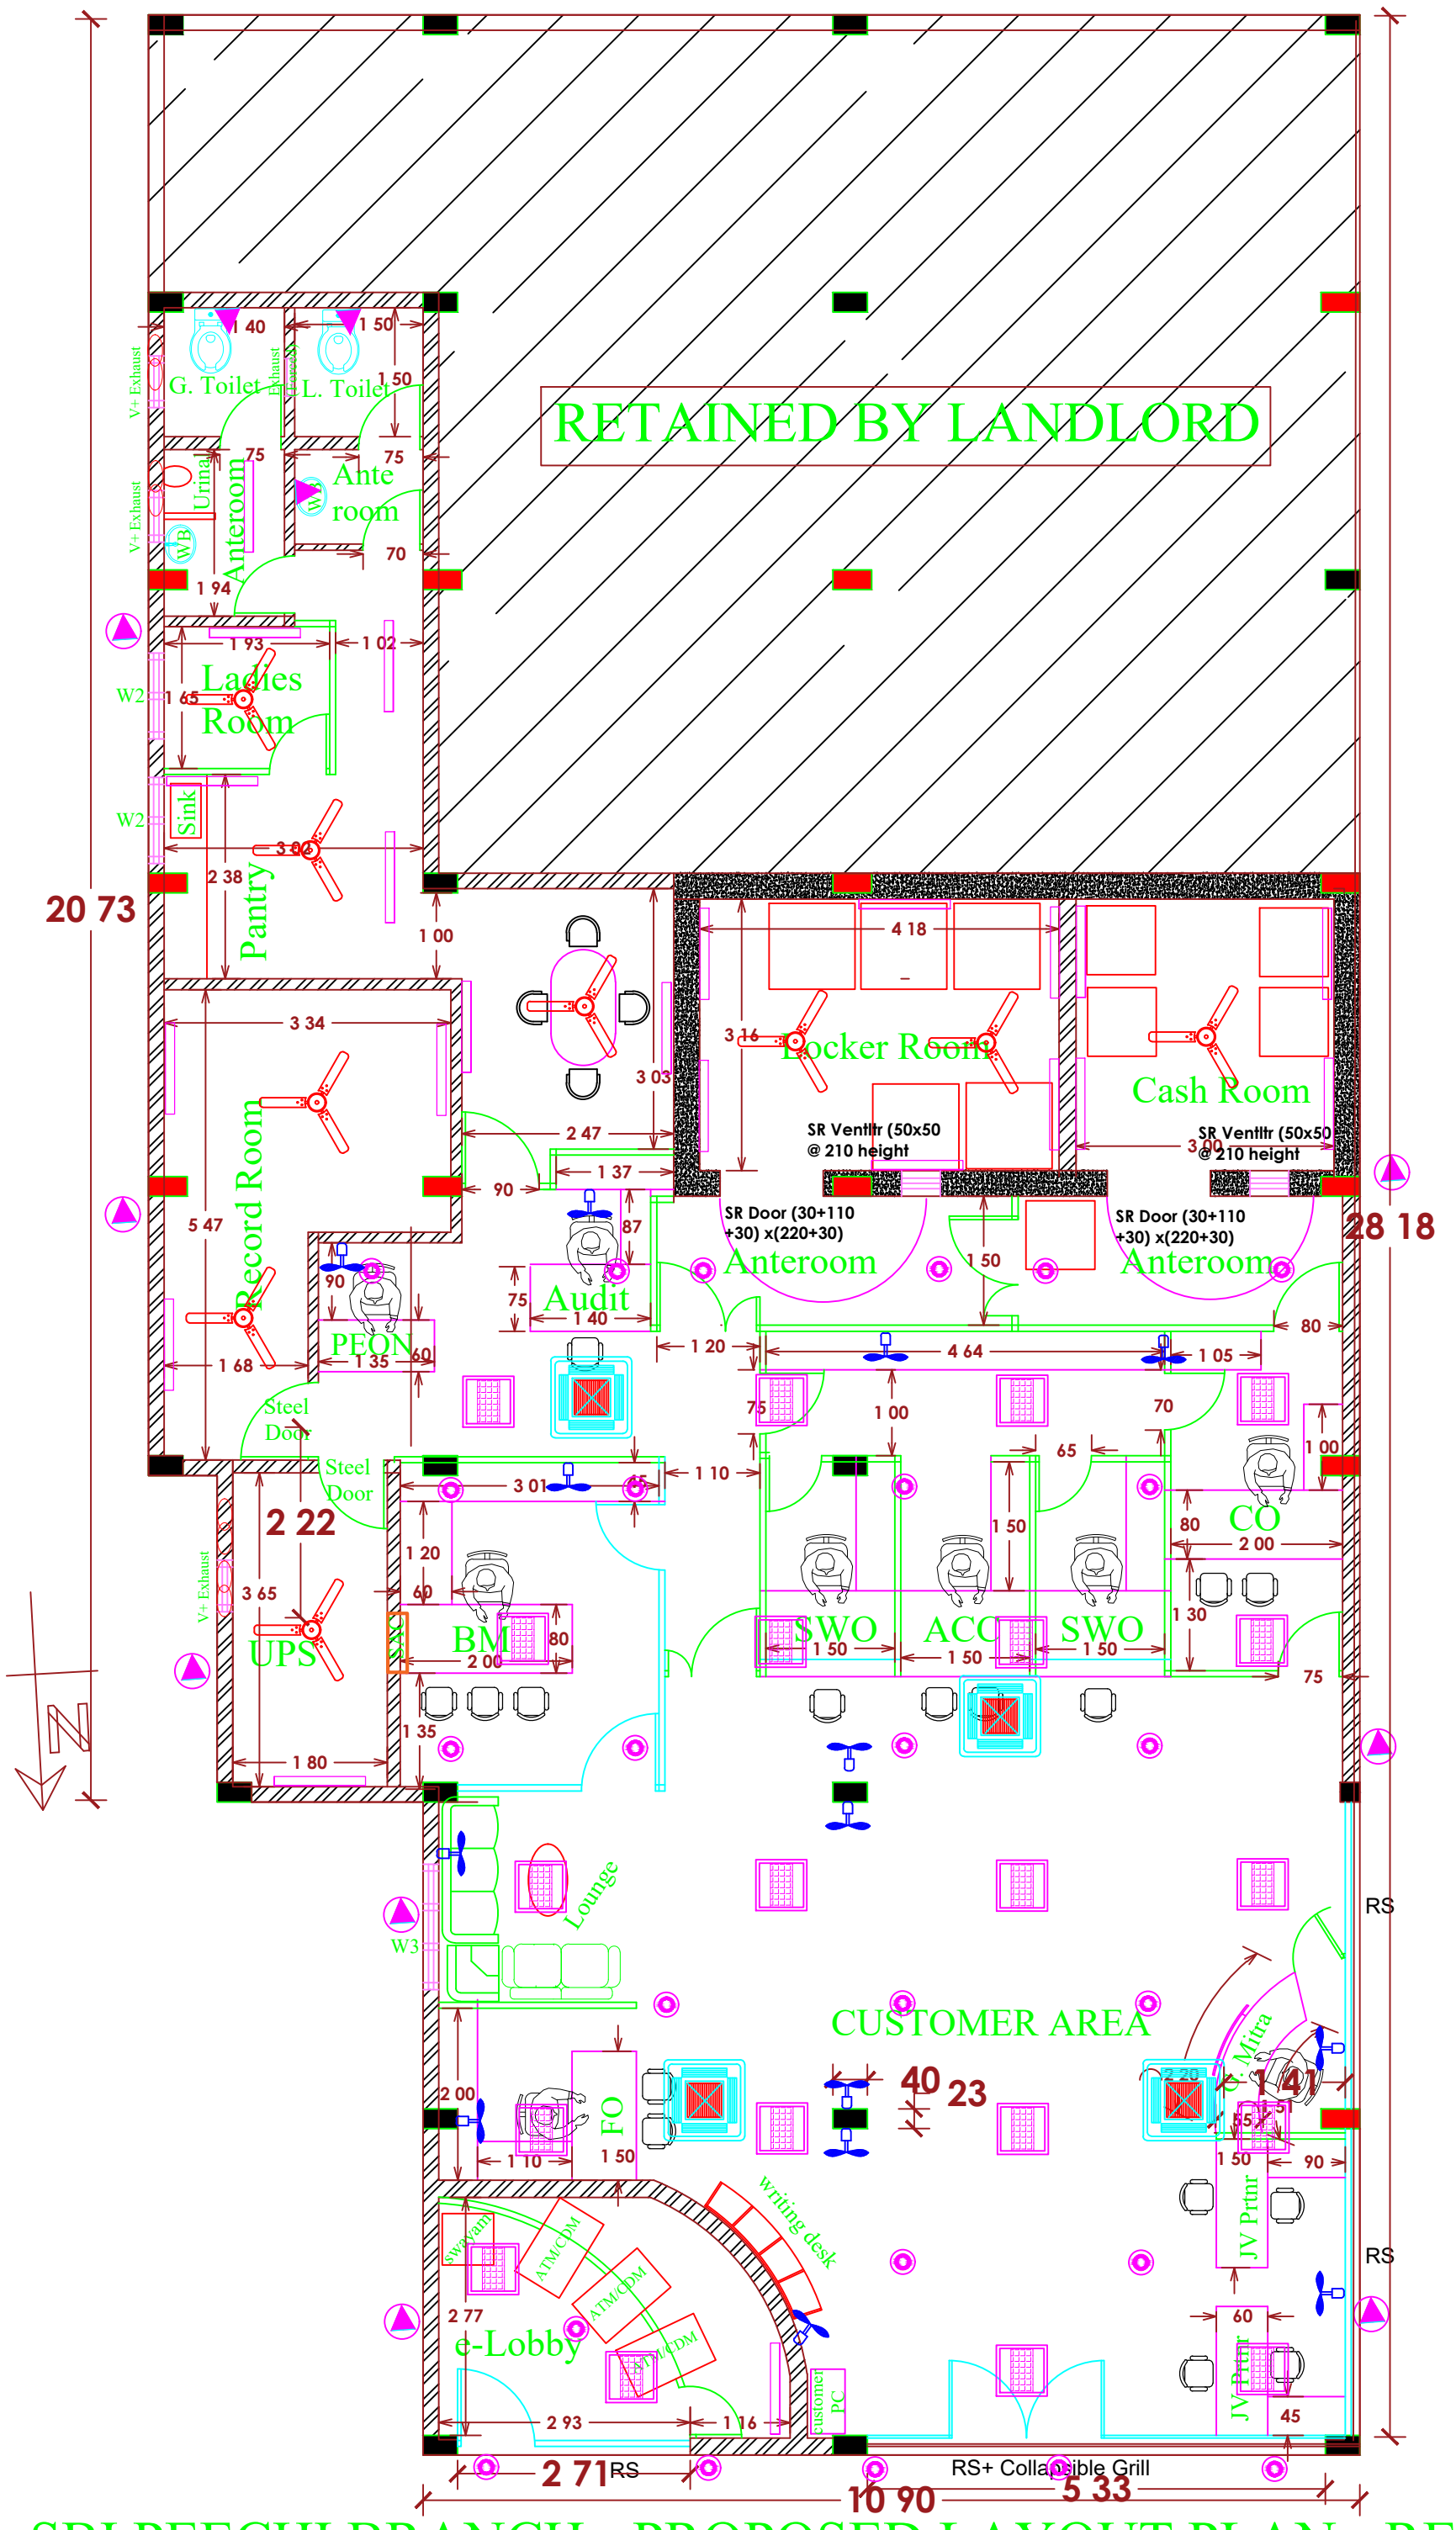

SBI PEECHI BRANCH - PROPOSED LAYOUT PLAN - REVISED