PRODUCED BY AN AUTODESK EDUCATIONAL PRODUCT

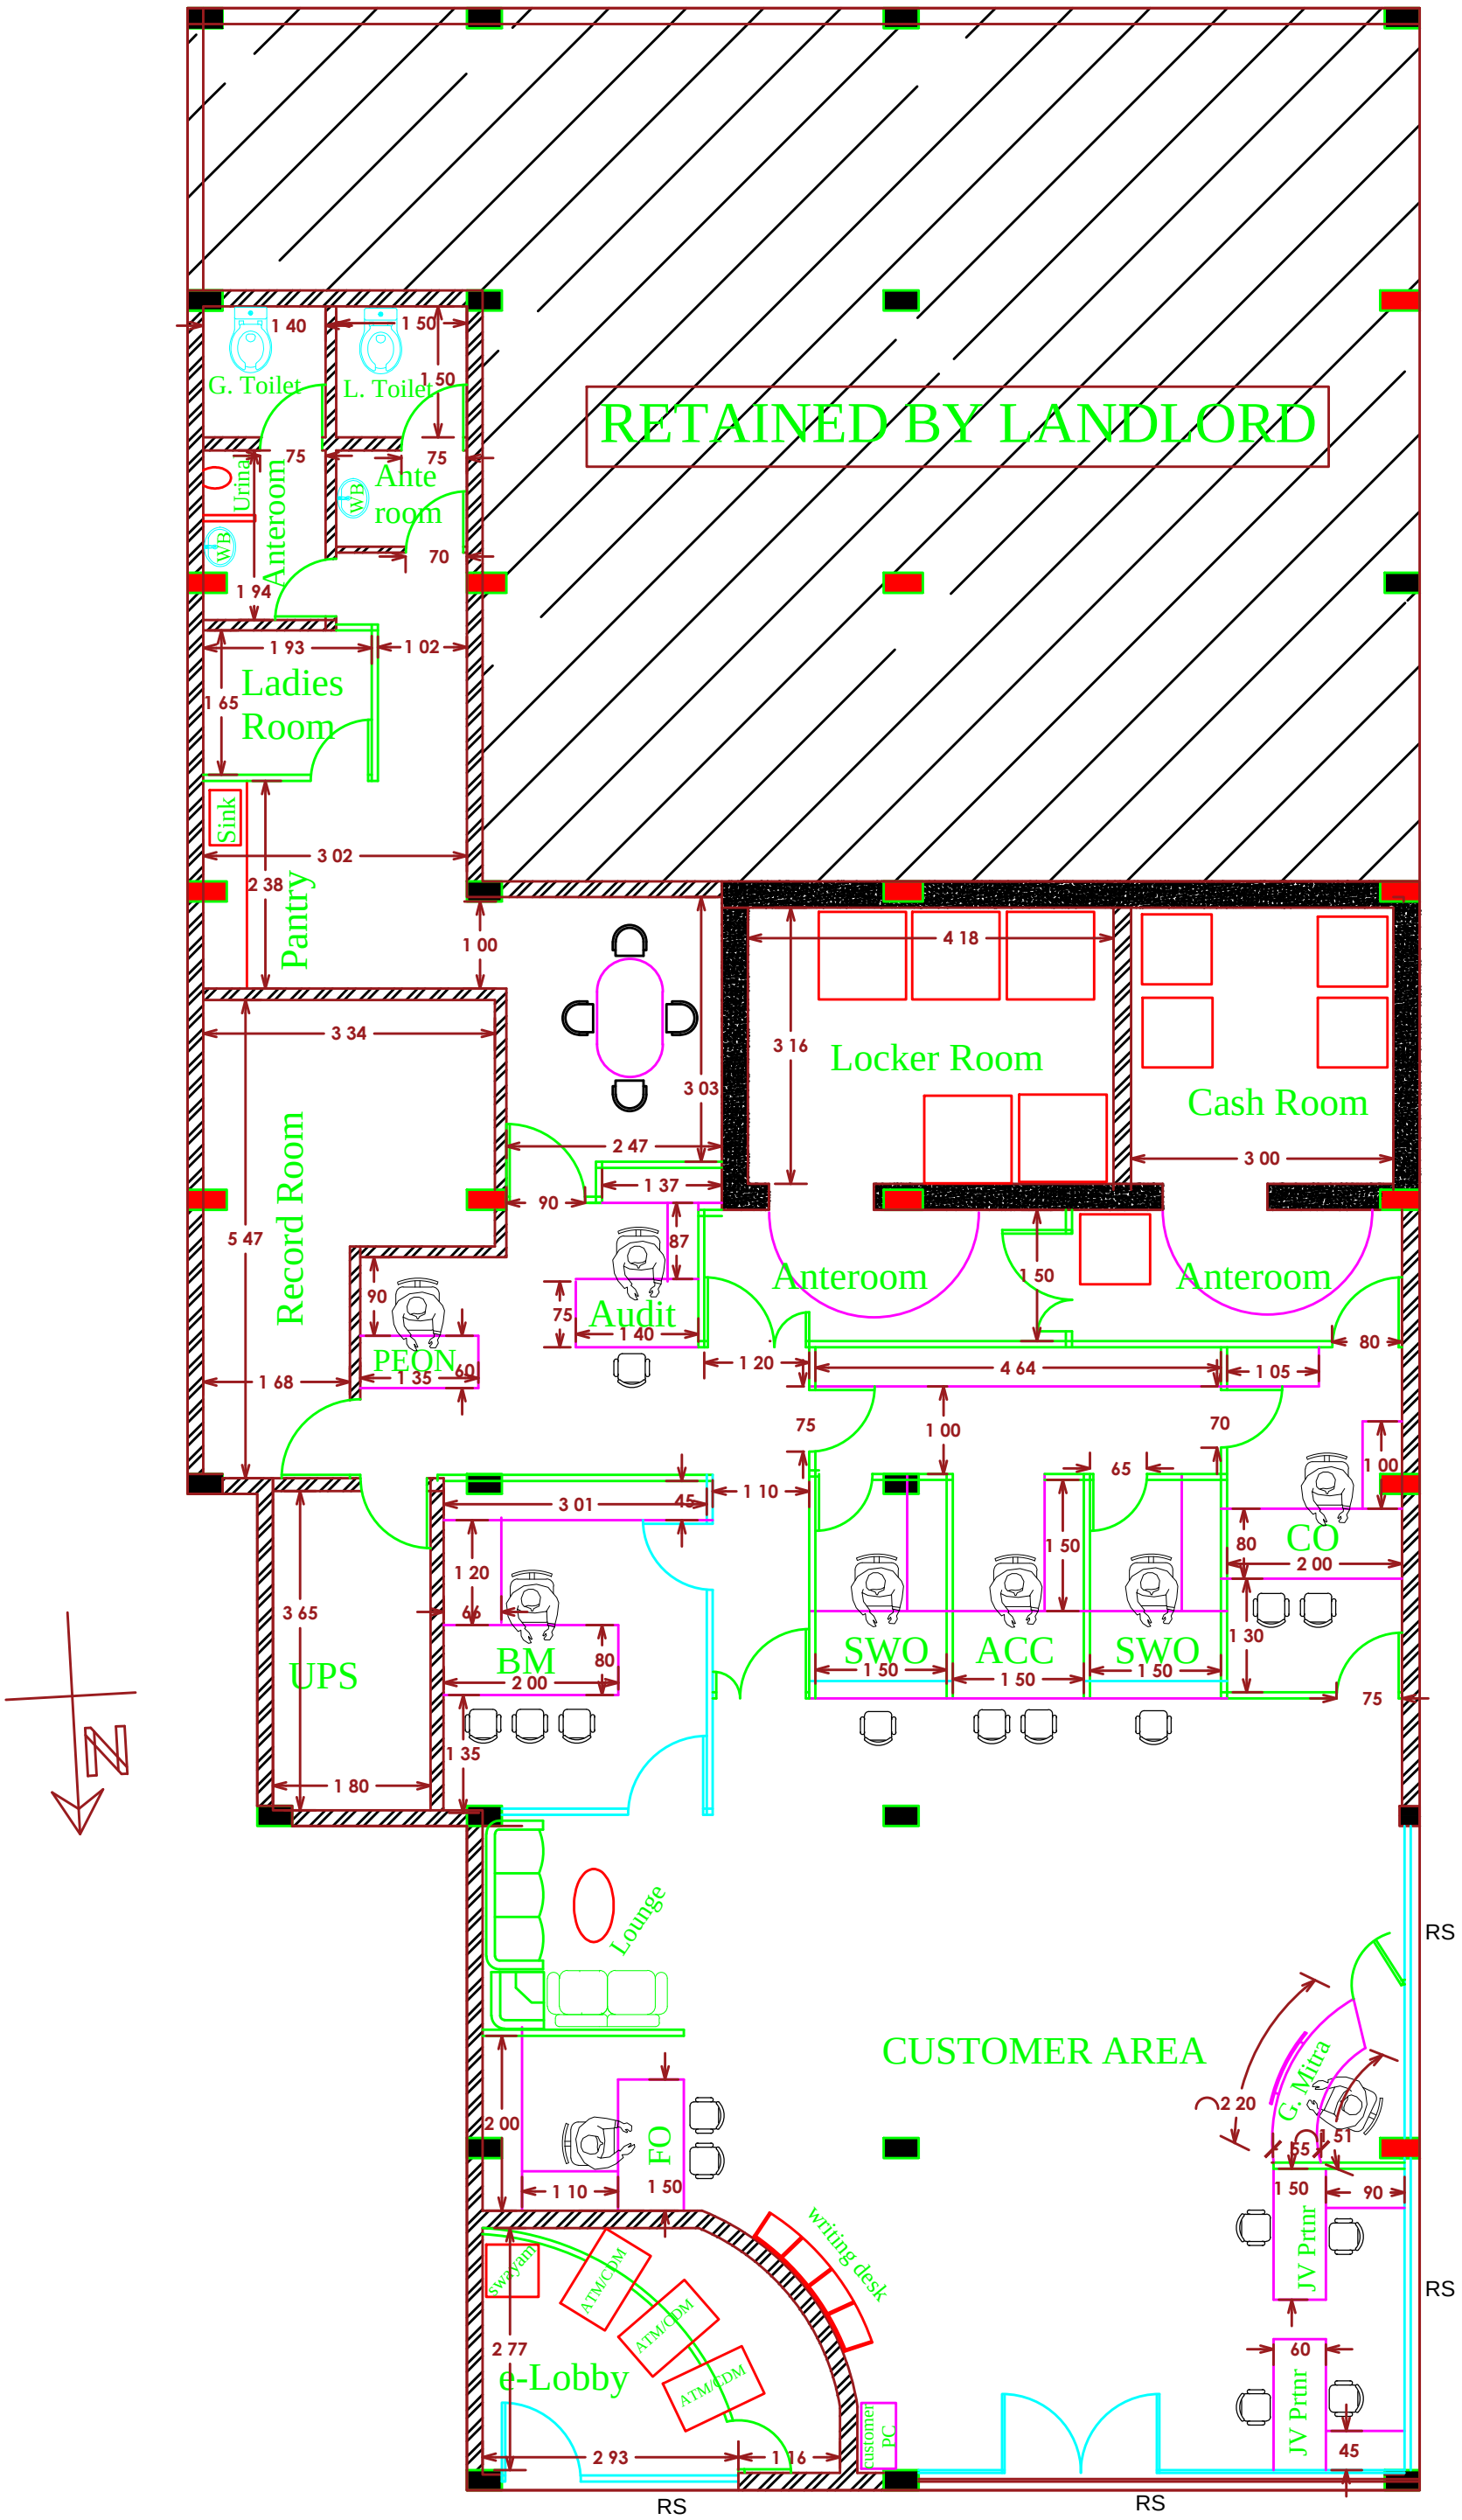

SBI PEECHI BRANCH - PROPOSED LAYOUT PLAN - REVISED

PRODUCED BY AN AUTODESK EDUCATIONAL PRODUCT