PRODUCED BY AN AUTODESK EDUCATIONAL PRODUCT

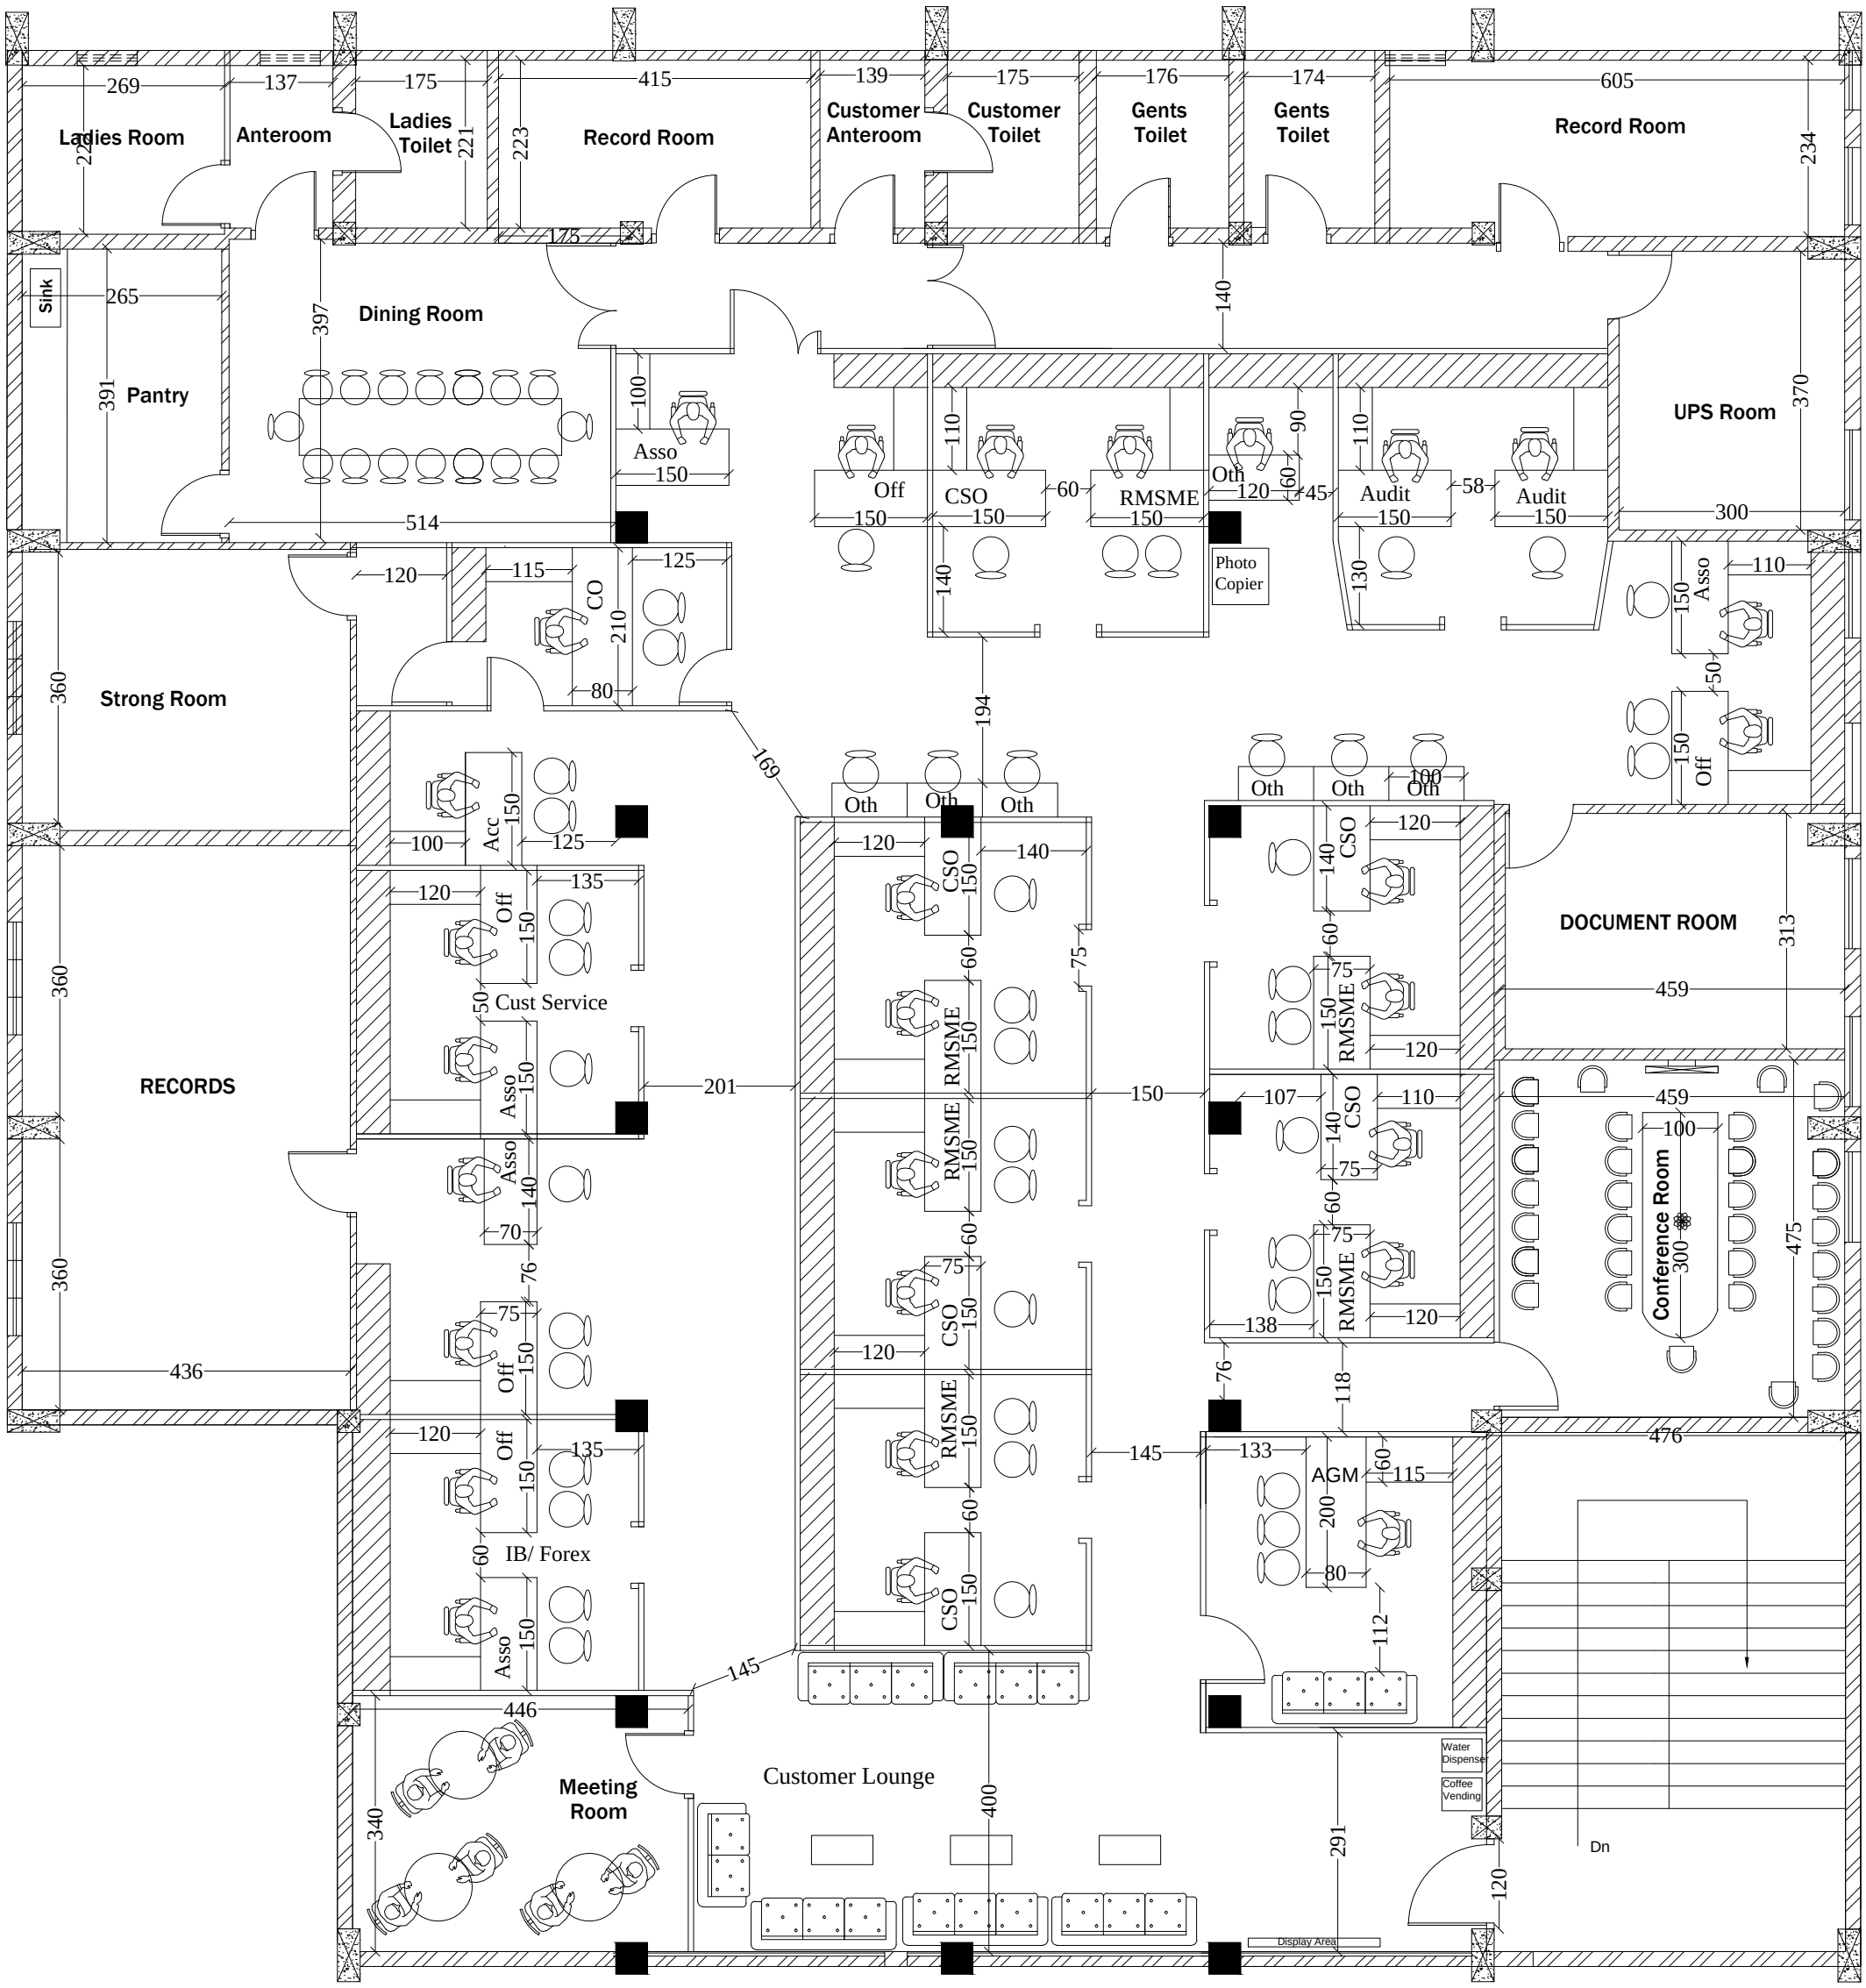

Proposed Interior Layout of SME ERNAKULAM BRANCH- Revision 2A

PRODUCED BY AN AUTODESK EDUCATIONAL PRODUCT